LOCATION PLAN
LAND OF
BERNADETTE J. PARSONS
REVOCABLE TRUST – 1992
HAMPTON, NH

SCALE: 1"=20' SEPT 1997
STOCKTON SERVICES
HAMPTON, NH

THE PURPOSE OF THIS PLAN IS TO DOCUMENT THE LOCATION OF EXISTING BUILDING WITH RESPECT TO EXISTING BOUNDARY LINES. NO OTHER CERTIFICATION OR PURPOSE IS IMPLIED OR INTENDED.

STATE OF NEW HAMPSHIRE
No. 752
ANNE W. BIALOBRZESKI
LICENSED LAND SURVEYOR
SIGNATURE
9/12/97

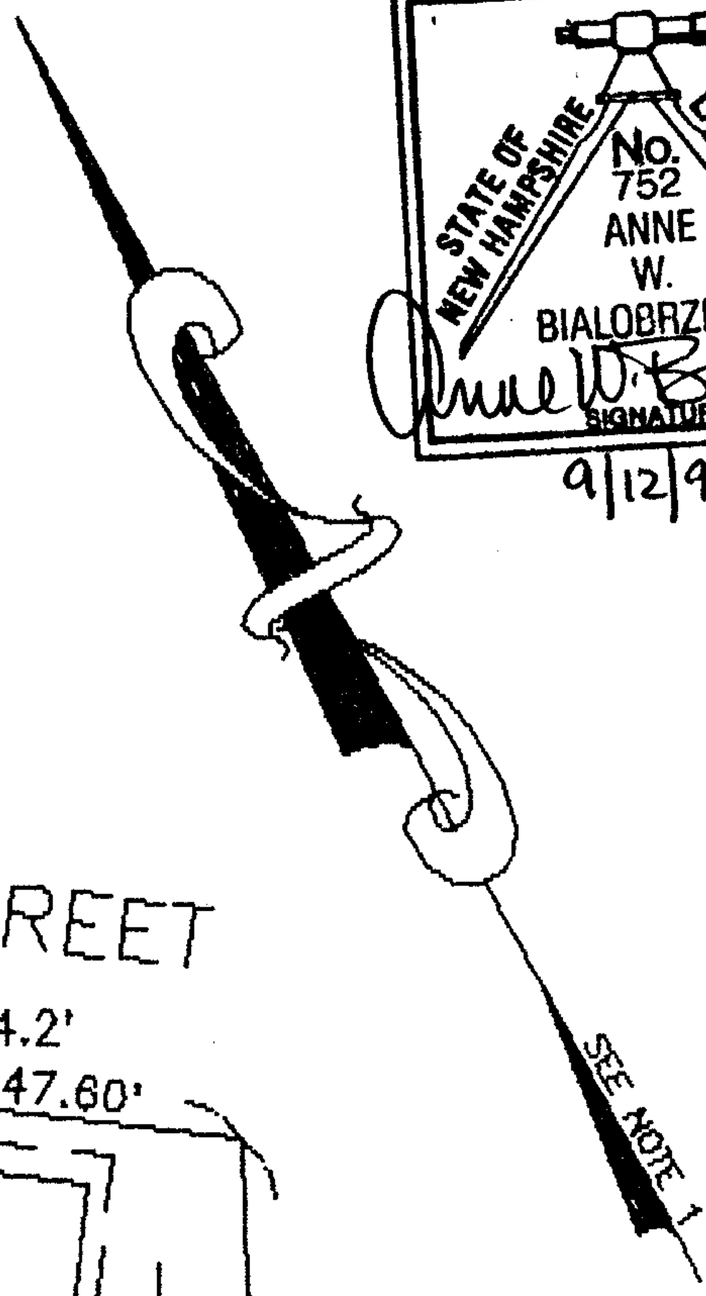

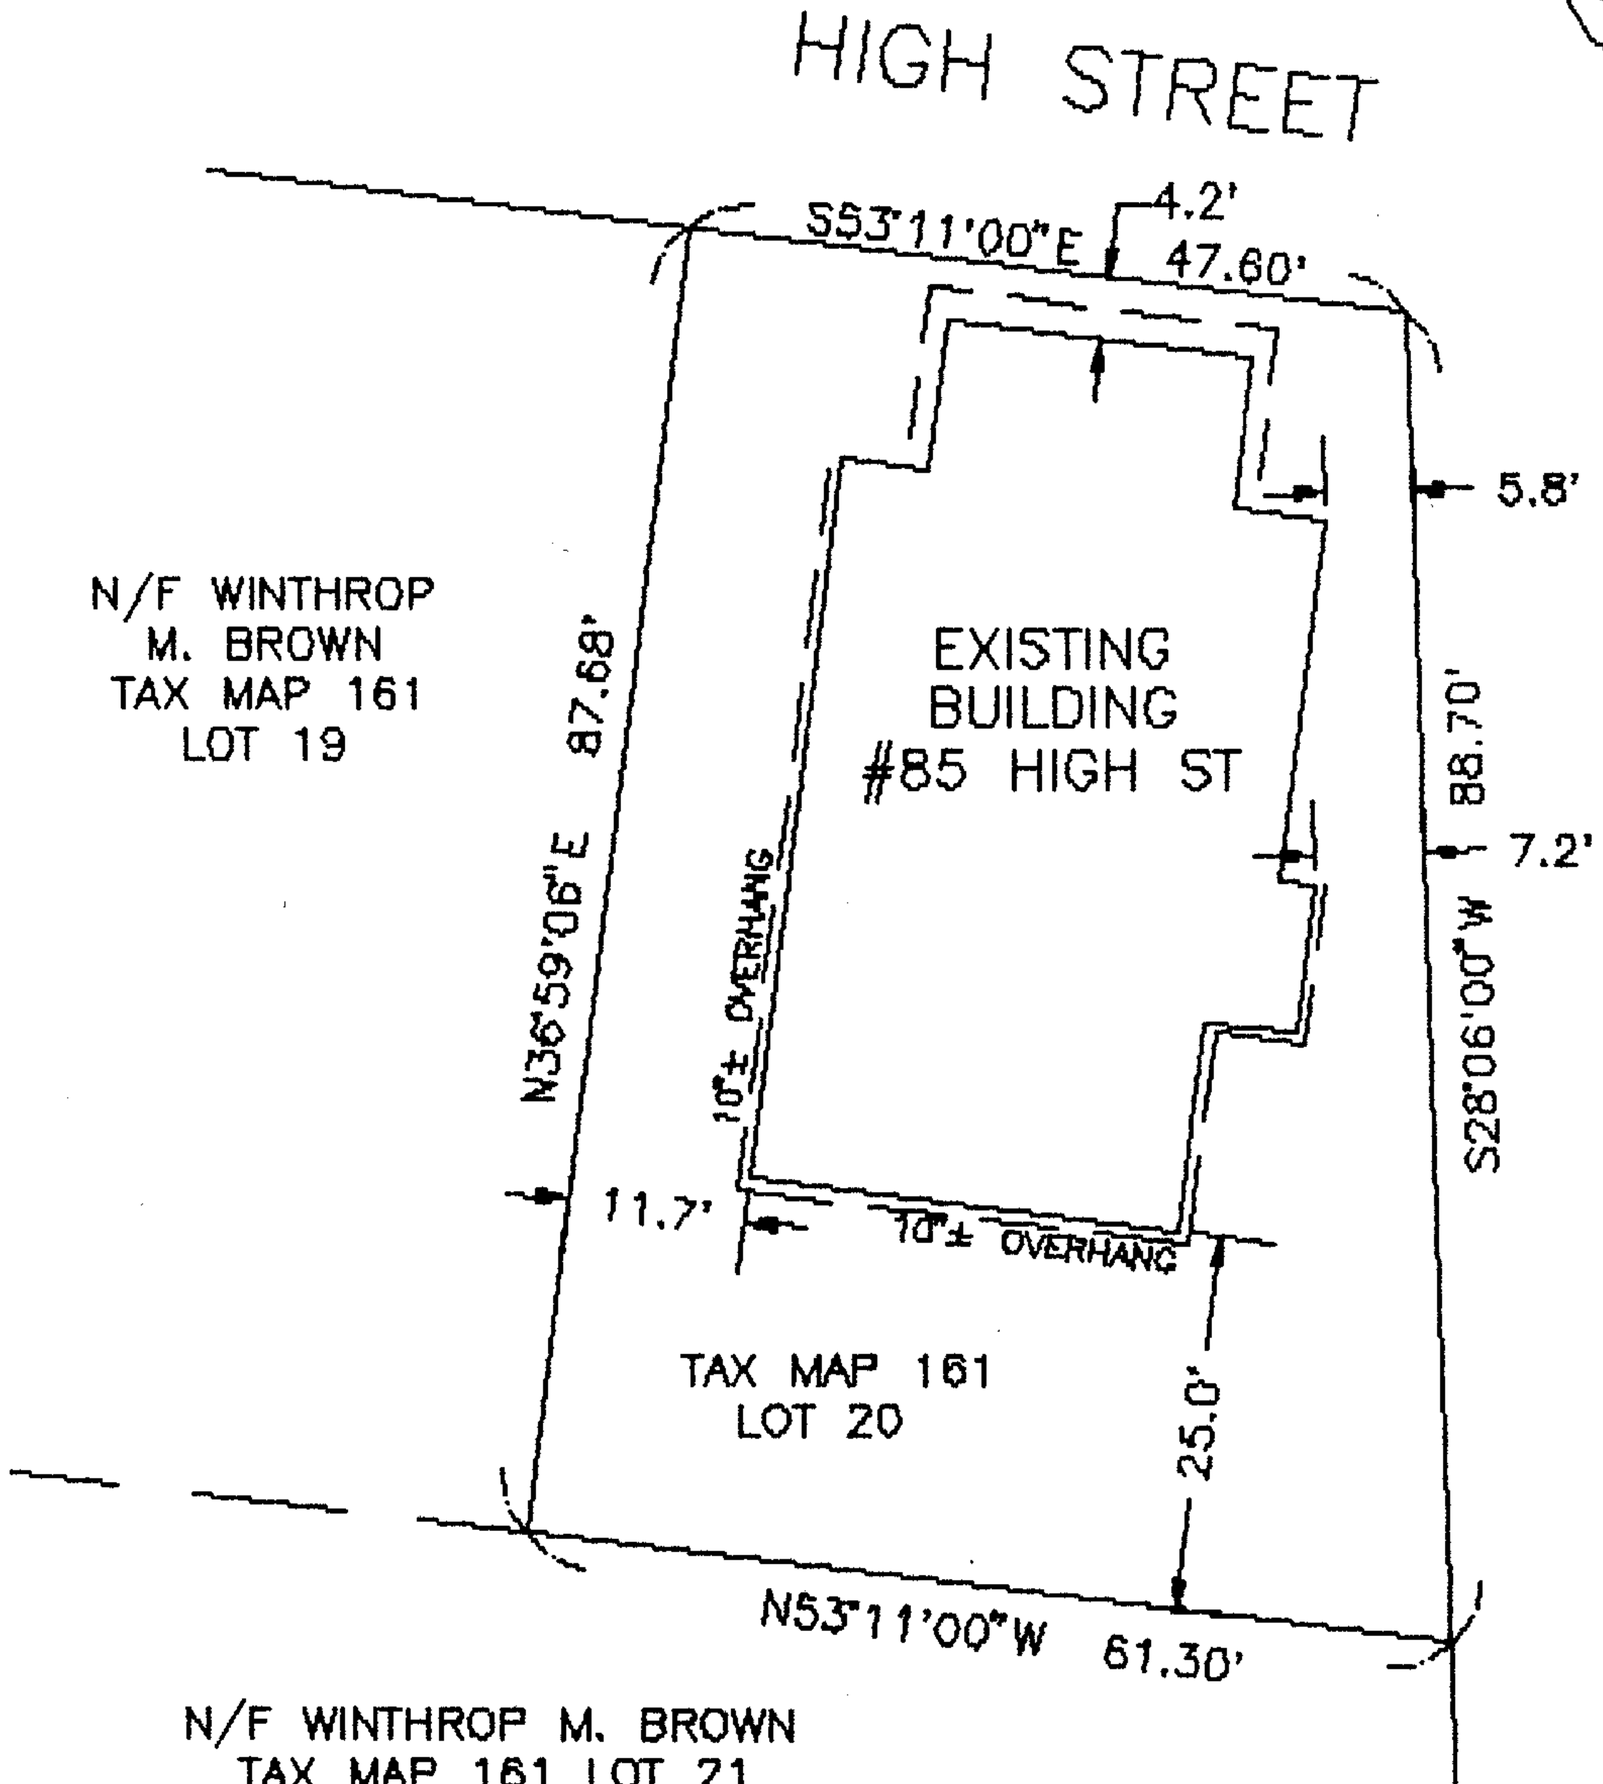

NOTE 1:
BOUNDARIES SHOWN ARE REPRODUCED FROM "PLAN OF LAND OF A.W. BROWN HRS. IN HAMPTON, NH, OCTOBER 1966, ROY F. LEACH, JR., HAMPTON, NH"
LOT AREA = 4712 SF± PER SAID PLAN; DEED REFERENCE – RCRD 2942–0772